



TYPICAL FLOOR OR YARD CLEANOUT

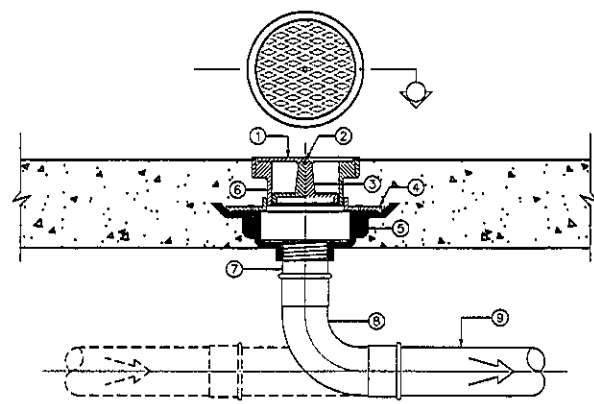

- NOTE:
- DEBRIS GUARD SLOTS
 - SECURING SCREW
 - BRASS CLEANOUT PLUG W / RAISED HEAD AND RUBBER SEAL RING
 - CLAMPING COLLAR
 - CAST IRON BODY W / FLASHING FLANGE
 - ADJUSTABLE HOUSING
 - SCREEN THREADED OUT PIPE OR SPIGOT & NUT OUT PIPE
 - 90° BEND LONG RADIUS OR T-Y CONNECTION
 - SOIL OR DRAIN PIPE

REMARK: IF USING WITH THE FLOOR THAT NOT HAVE WATERPROOF SYSTEM, ③ AND ④ CAN BE CASTED TOGETHER


FLOOR DRAIN USED IN TOILET

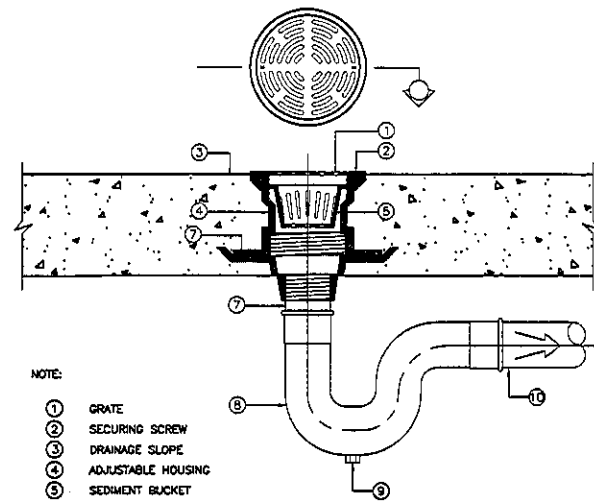

- NOTE:
- GRATE
 - SECURING SCREW
 - DRAINAGE SLOPE
 - ADJUSTABLE HOUSING
 - SEDIMENT BUCKET
 - CLAMPING COLLAR
 - P-TRAP
 - ADAPTOR
 - CLEANOUT PLUG
 - WASTEWATER DRAIN PIPE

REMARK: IF USING WITH THE FLOOR THAT NOT HAVE WATERPROOF SYSTEM, ③ AND ④ CAN BE CASTED TOGETHER


ROOF DRAIN

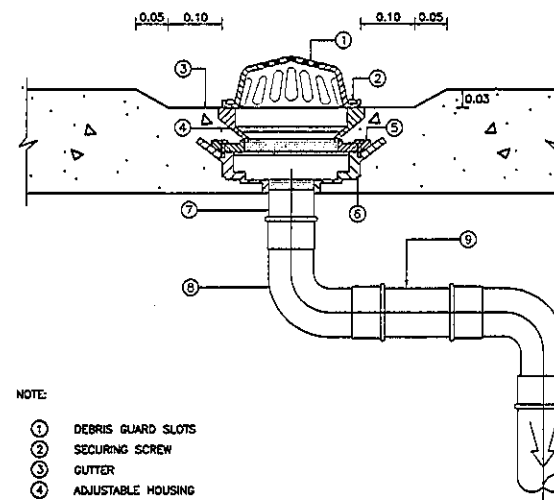

- NOTE:
- DEBRIS GUARD SLOTS
 - SECURING SCREW
 - GUTTER
 - ADJUSTABLE HOUSING
 - CLAMPING COLLAR
 - CAST IRON BODY W / FLASHING FLANGE
 - 90° BEND
 - DRAIN PIPE

REMARK: IF USING WITH THE FLOOR THAT NOT HAVE WATERPROOF SYSTEM, ③ AND ④ CAN BE CASTED TOGETHER


FLOOR DRAIN USE FOR SLAB ON GROUND

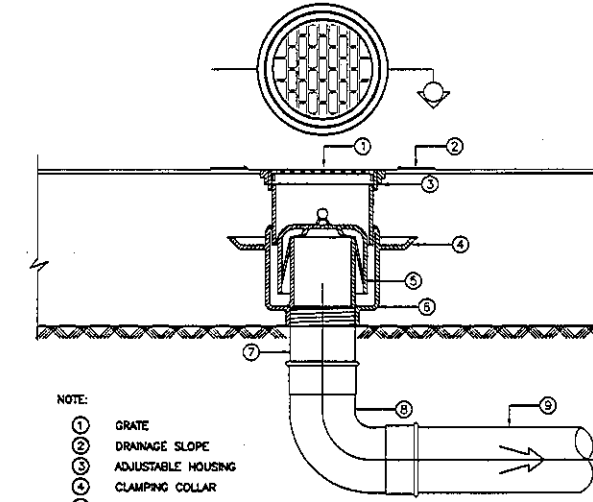

- NOTE:
- GRATE
 - DRAINAGE SLOPE
 - ADJUSTABLE HOUSING
 - CLAMPING COLLAR
 - CAST IRON BODY W / FLASHING FLANGE
 - BELL TRAP
 - CAST IRON BODY W / FLASHING FLANGE
 - ADAPTOR
 - 90° BEND
 - WASTE AND DRAIN PIPE


REMARK: IF USING WITH THE FLOOR THAT NOT HAVE WATERPROOF SYSTEM, ③ AND ④ CAN BE CASTED TOGETHER

SCUPPER DRAIN USED IN TOILET

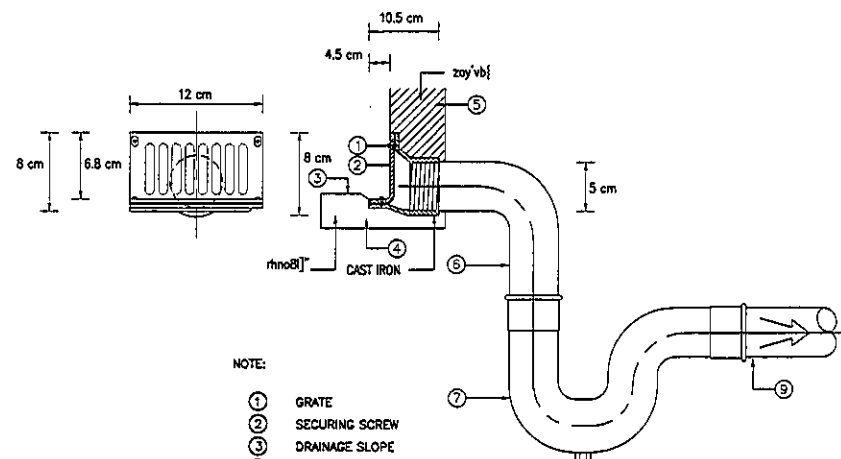


- NOTE:
- GRATE
 - SECURING SCREW
 - DRAINAGE SLOPE
 - CONCRETE SLAB
 - CAST IRON
 - FLASHING FLANGE
 - P-TRAP
 - CLEANOUT PLUG
 - WASTEWATER DRAIN PIPE


LAVATORY

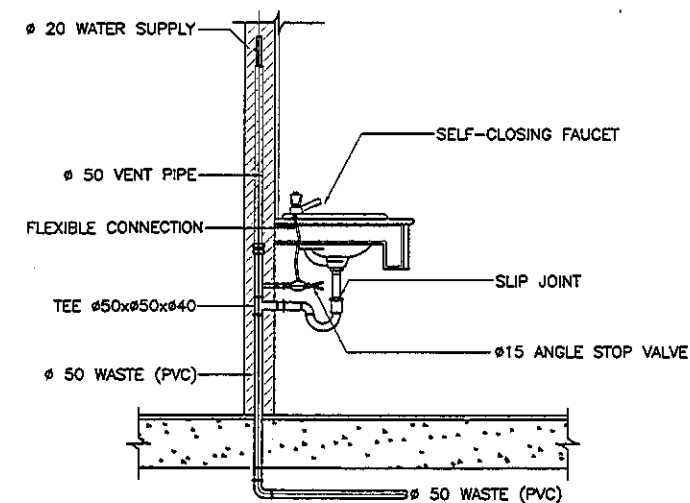


WATER CLOSET WITH FLUSH VALVE (WC)

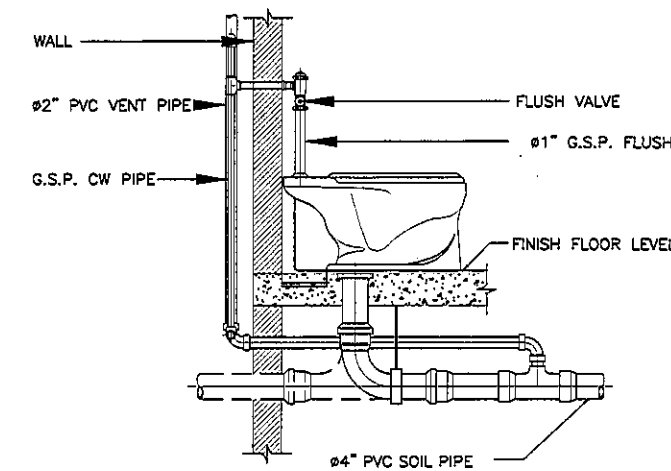

WATER CLOSET WITH FLUSH VALVE (WC)

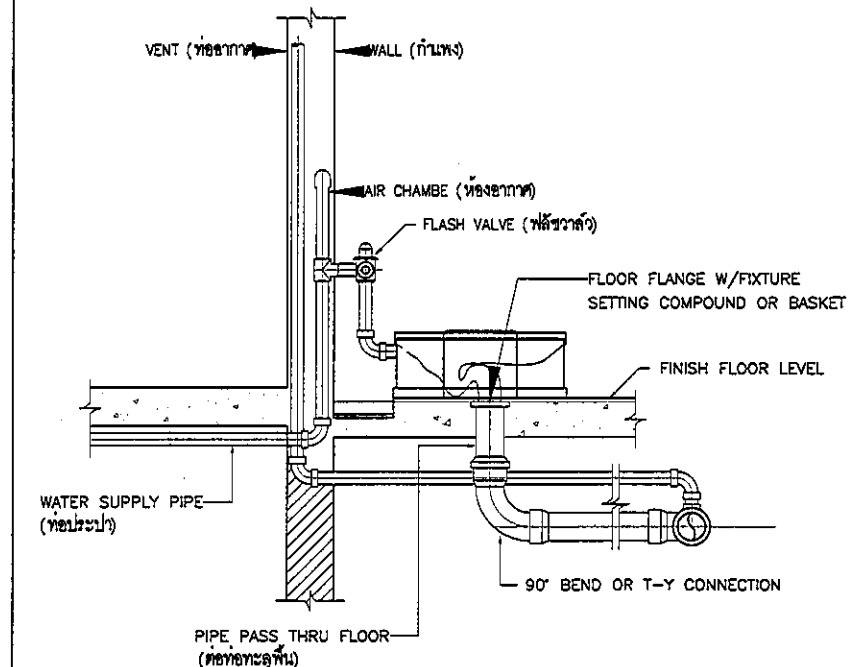


WALL HUNG URINAL (FLUSH VALVE TYPE)

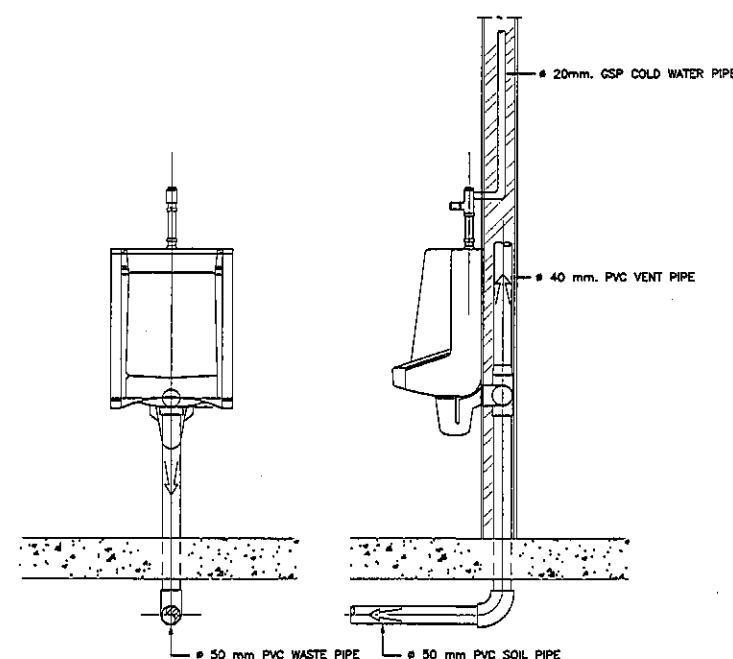


ตารางขนาดท่อสำหรับสุขภัณฑ์ต่างๆ(หากในแบบมีได้ระบุ)

สุขภัณฑ์	ขนาดท่อประปา ณ จุดเข้าสุขภัณฑ์	ขนาดท่อระบายน้ำ	ขนาดท่อระบายก๊าซ
โถชักโครก (ผนัง)	1/2"	4"	2"
โถชักโครก (พื้น)	1"	4"	2"
โถชักโครก (พื้น)	3/4"	2"	1 1/2"
อ่างล้างหน้า	1/2"	2"	1 1/2"
อ่างล้างหน้า	1/2"	2"	1 1/2"
อ่างล้างหน้า	1/2"	2"	1 1/4"
ฝักบัว	1/2"	2"	-
สุขภัณฑ์อื่น	-	2"	-
ฝักบัว	1/2"	-	-

PIPE CROSS DETAIL

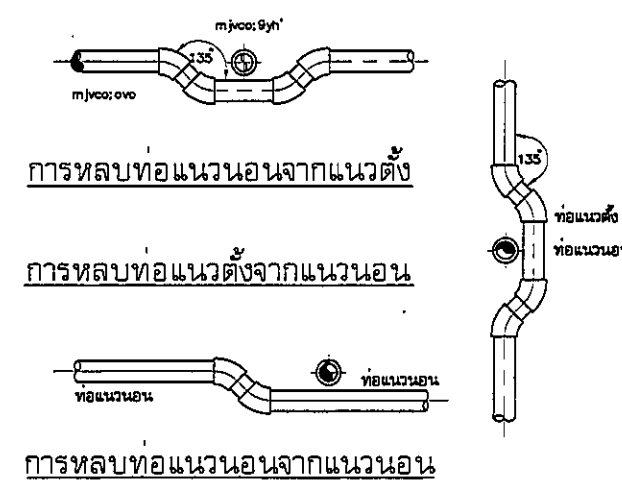

AIR VENT CAP (WALL)

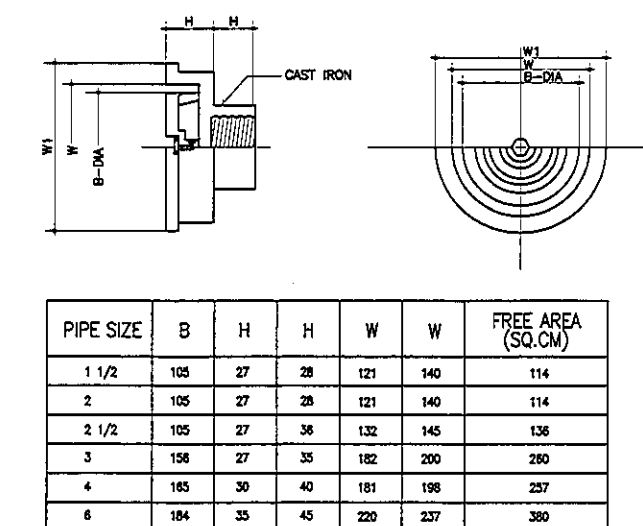

REVISION

NO.	DESCRIPTION
1.	01/02/2564
2.	
3.	
4.	
5.	
6.	
7.	
8.	
9.	

S2 ALL
S2 all co.,ltd.

PROJECT :

โครงการพัฒนาระบบสุขาภิบาล
พื้นที่ชุมชนบ้านป่าสัก
และพื้นที่ชุมชนบ้านป่าสัก
(พื้นที่ 9.100 ไร่)

LOCATION :

ตำบลบ้านป่าสัก อำเภอเมืองสุพรรณบุรี
420/8 ถนนพหลโยธิน แขวงทุ่งพญาไท
เขตราชเทวี กรุงเทพมหานคร 10400

CLIENT :

กองช่างอาคารและสุขาภิบาล
80 พรรษา มหาวิทยาลัย
เทคโนโลยีพระจอมเกล้าธนบุรี

ARCHITECT :

จิรายุ พรหมดี รหัส 11944

INTERIOR :

จิรายุ พรหมดี รหัส 11944

ENGINEER :

STRUCTURAL ENGINEER :

พชรพล เขียวชะกุล รหัส 54050

วิศวกร ธรรมชัย รหัส 12008

ELECTRICAL ENGINEER :

ปริญญ์ นิลศิริ รหัส 5936

SANITARY ENGINEER :

อรรถพล ปรัชชาเสวี รหัส 1816

MECHANICAL ENGINEER :

อรรถพล ปรัชชาเสวี รหัส 3352

DRAWN : 999

CHECK : 999

JOB No : 999

DATE : 99/99/9999

SCALE : NTS.

SHOWING :

แบบขยายมาตรฐาน 1

SN-06

ALL DESIGN AND DRAWING ARE
THE PROPERTY OF
S2 ALL Co.,Ltd.