




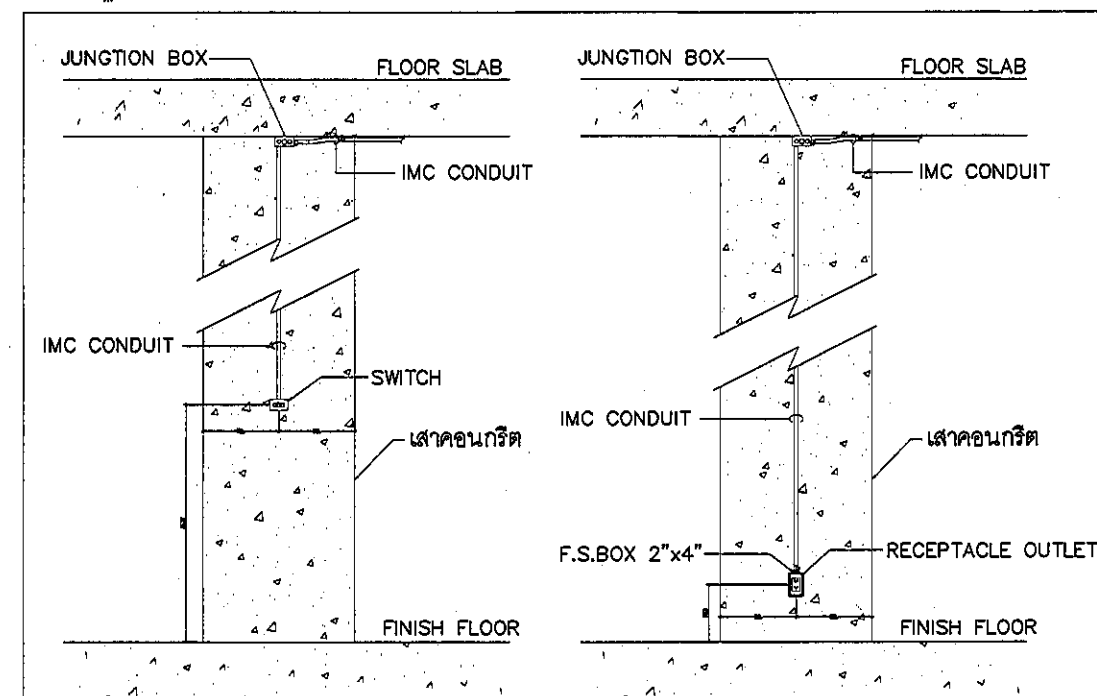


DETAIL INSTALL.SWITCH & RECEPTACLE OUTLET

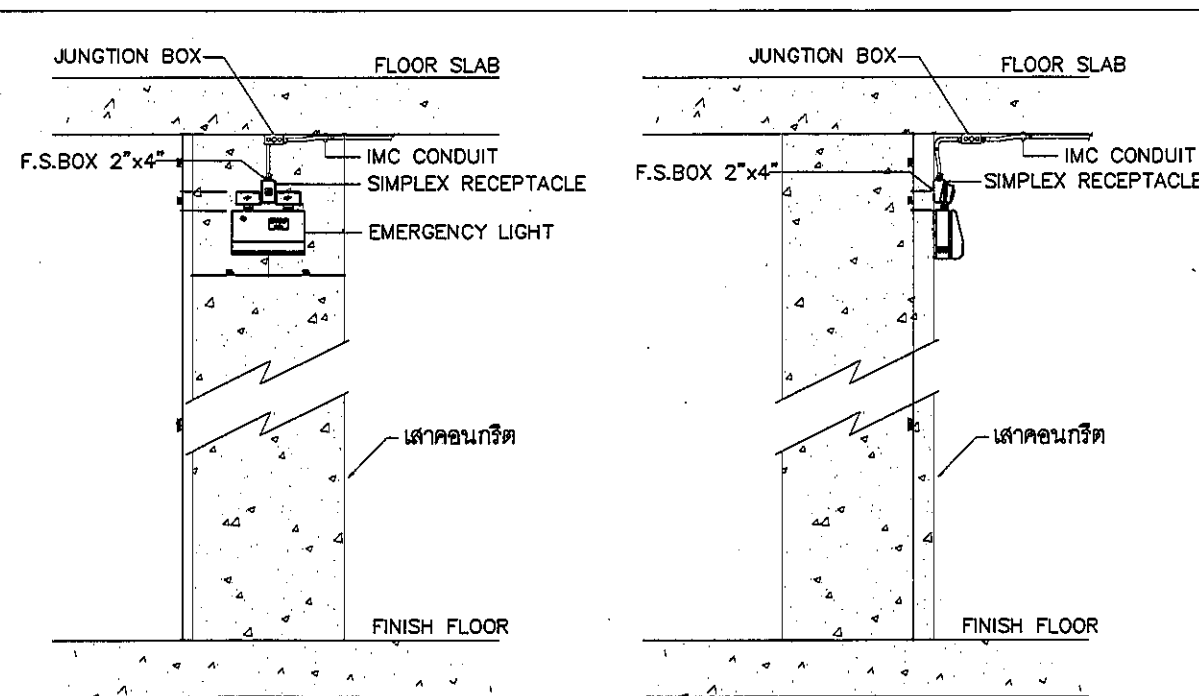


DETAIL INSTALL.EMERGENCY LIGHT

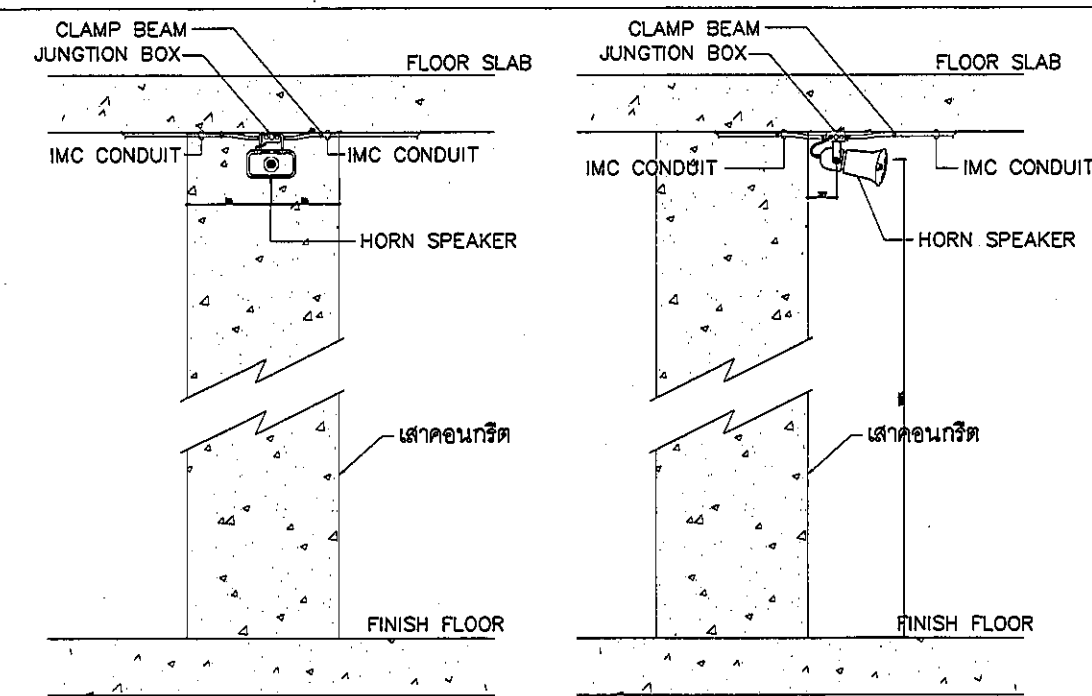


DETAIL INSTALL.HORN SPEAKER

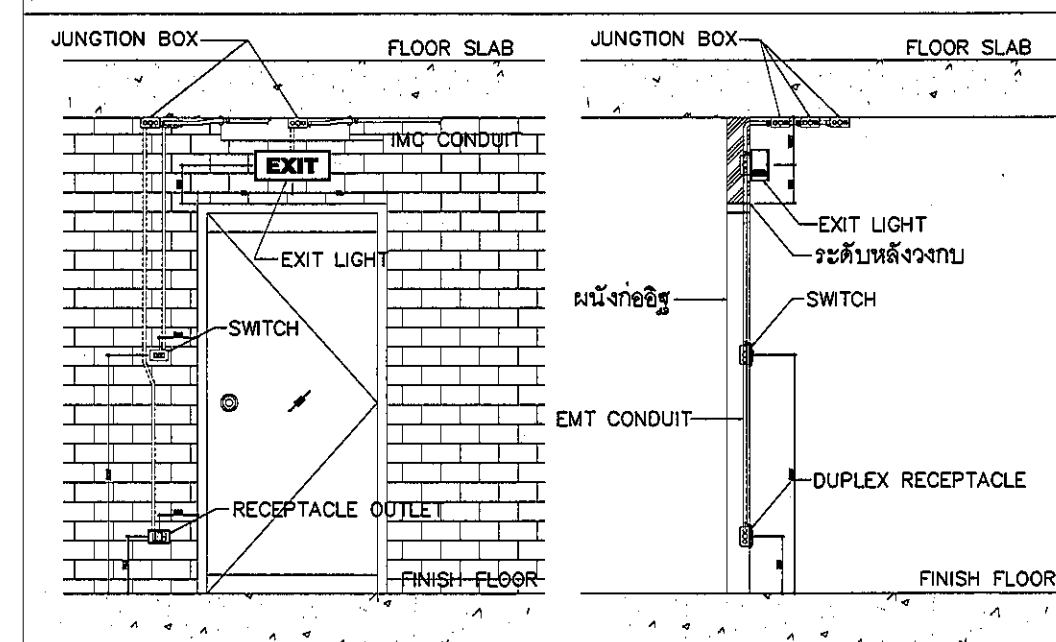


DETAIL INSTALL.EXIT LIGHT

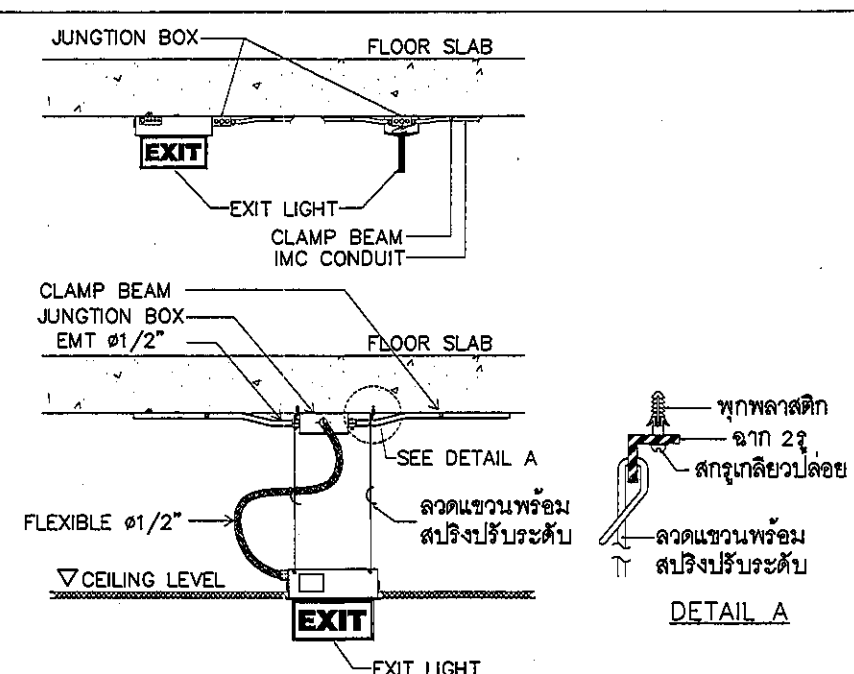


DETAIL INSTALL.EXIT LIGHT

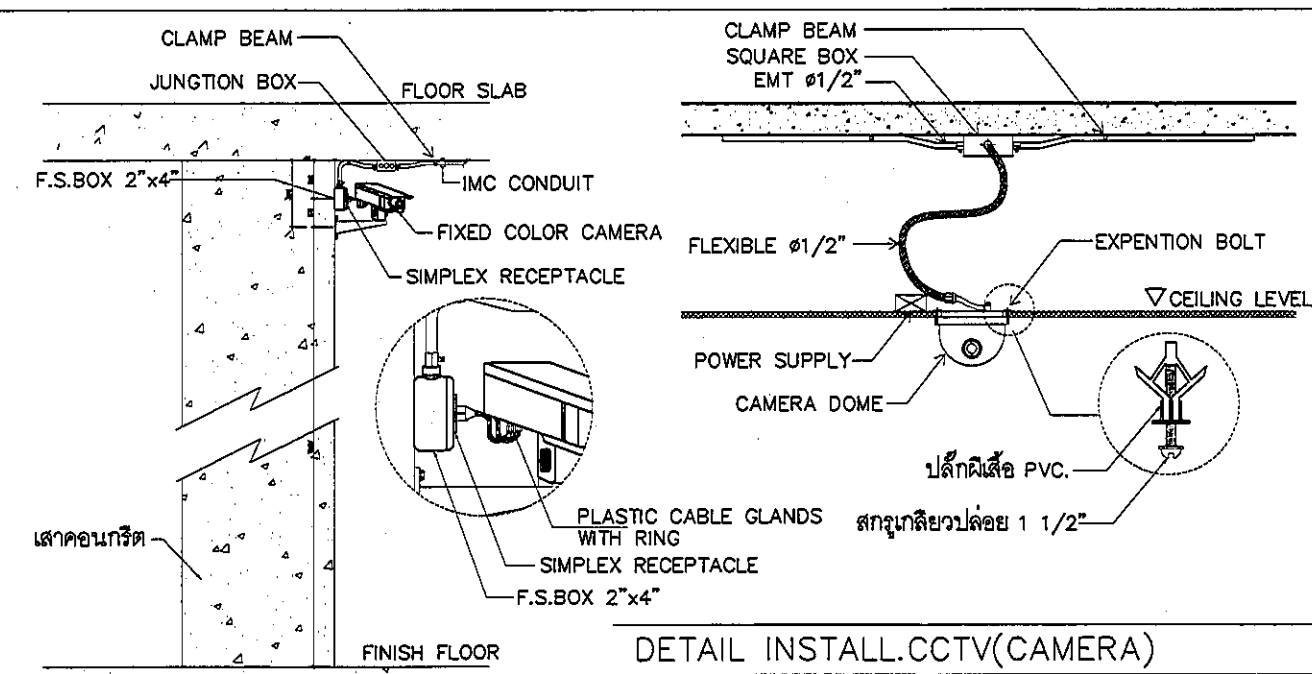


DETAIL INSTALL.CCTV(CAMERA)

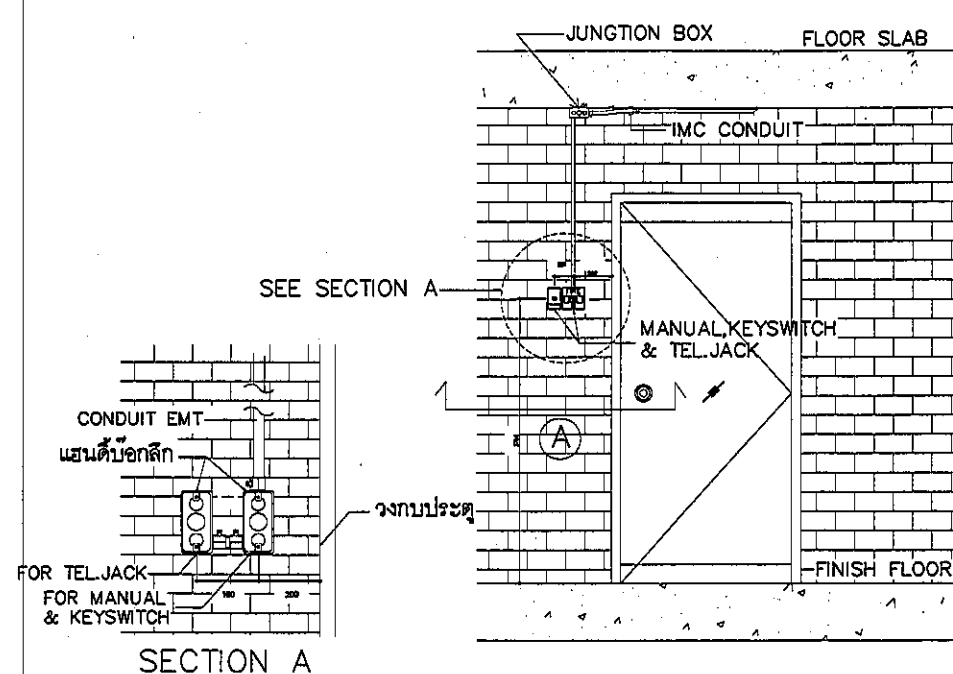


DETAIL INSTALL.MANUAL,KEYSWITCH & TEL.JACK

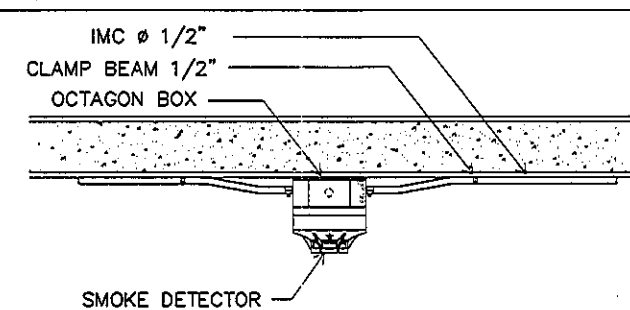


DETAIL INSTALL.SMOKE DETECTOR FACTORY AREA.

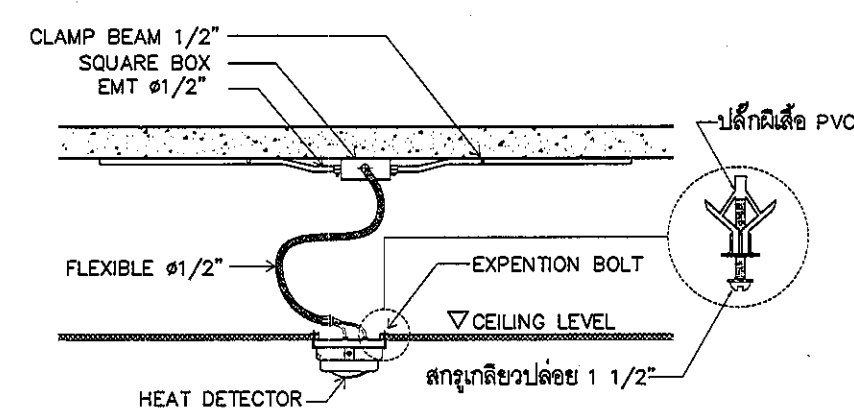

DETAIL INSTALL.HEAT DETECTOR CEILING TYPE

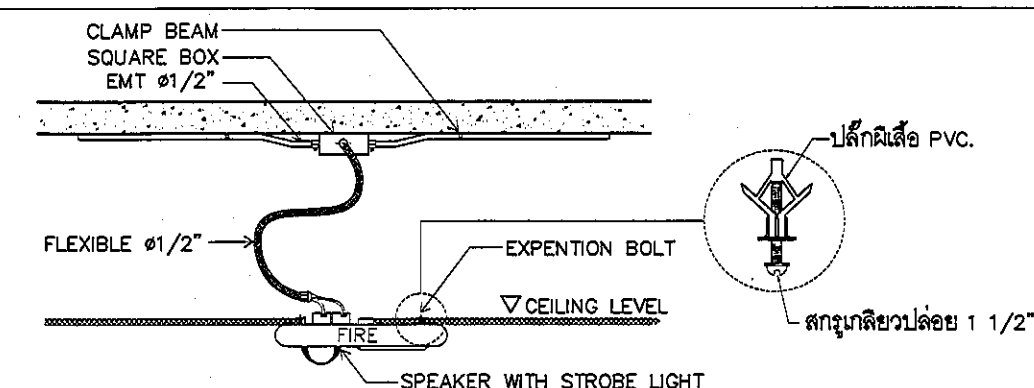

DETAIL INSTALL.SPEAKER WITH STROBE LIGHT

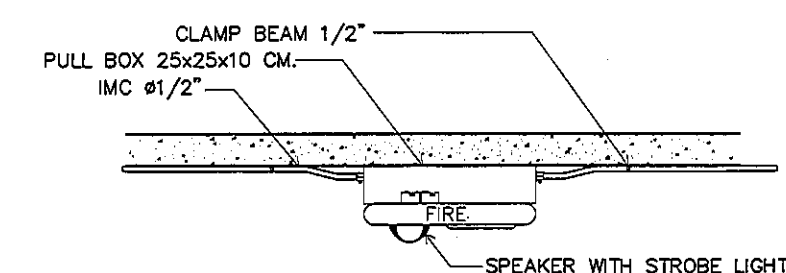

DETAIL INSTALL.SPEAKER WITH STROBE LIGHT FACTORY AREA.

REVISION	
NO.	DESCRIPTION
1.	04/12/2563
2.	01/02/2564
3.	
4.	
5.	
6.	
7.	
8.	
9.	

S2 all co.,ltd.

PROJECT :
โครงการพัฒนาปรับปรุง
พื้นที่หอผู้ป่วย ส.9
และพื้นที่หอผู้ป่วย ส.9
ฝั่งตะวันออก
(ชั้น 9,10,11)

LOCATION :
สถาบันสุขภาพเด็กมหาราชนิก
420/8 ถนนราชวิถี แขวงทุ่งพญาไท
เขตราชเทวี กรุงเทพมหานคร 10400

CLIENT :
กองทันตกรรมเด็ก โรงพยาบาล
80 พรรษา มหาราชนิก
มูลนิธิโรงพยาบาลเด็ก

ARCHITECT :
จิรายุ พรหมดี 11944

INTERIOR :
จิรายุ พรหมดี 11944

ENGINEER :
STRUCTURAL ENGINEER :
พญพ เชื้อชะวาล 54050
ศิริวัฒน์ อ้วนน้อย สข.12008

ELECTRICAL ENGINEER :
ปริญญ บัณฑิตศักดิ์ สข. 5936

SANITARY ENGINEER :
ณัฐพล ประชานะ สข. 1816

MECHANICAL ENGINEER :
ณัฐพล ประชานะ สข. 3352

DRAWN : 999
CHECK : 999
JOB No : 999

DATE : 99/99/9999
SCALE : 1 : 100
SHOWING :

TYPICAL DETAIL 3

EE-E6-03

ALL DESIGN AND DRAWING ARE
THE PROPERTY OF
S2 ALL Co.,Ltd.